ELECTRICAL LEGEND

SYMBOL	DESCRIPTION
	HOME RUN.
	DUPLEX RECEPTACLE @ 18" A.F.F. U.N.O. MOUNTED AT CODE HEIGHT.
GFCI	GROUND FAULT PROTECTED DUPLEX RECEPTACLE.
	QUAD RECEPTACLE @ 18" A.F.F. U.N.O. MOUNTED AT CODE HEIGHT.
GFCI	GROUND FAULT PROTECTED QUAD RECEPTACLE.
	DEDICATED SIMPLEX RECEPTACLE.
	HALF SWITCHED DUPLEX RECEPTACLE.
	TELEPHONE RECEPTACLE.
	DATA RECEPTACLE.
	TELEPHONE / DATA COMBINATION RECEPTACLE.
	LIGHT SWITCH.
3W	THREE WAY LIGHT SWITCH. (4W - FOUR WAY SWITCH)
	WALL MOUNTED OCCUPANCY SENSOR.
	CEILING MOUNTED OCCUPANCY SENSOR.
	DIMMER SWITCH.
	JUNCTION BOX.
	DISCONNECT SWITCH.
	ELECTRICAL PANEL.
NOTES	(E) - EXISTING TO REMAIN. (R) - EXISTING TO BE RELOCATED. (N) - NEW FIXTURE. WP - WEATHERPROOF

NOTES:

1. POWER BATHROOM EXHAUST FAN VIA UNSWITCHED LEG OF LIGHTING CIRCUIT. PROVIDE SWITCH UNDER SAME WALL PLATE AS LOCAL LIGHT SWITCH.

2. ALL ELECTRICAL WORK SHALL BE DONE IN ACCORDANCE WITH THE NATIONAL ELECTRICAL CODE, LOCAL CODE OR ANY OTHER AUTHORITY HAVING JURISDICTION THEREOF.

KEYNOTES:

1. RECEPTACLE FOR DISHWASHER TO BE IN ADJACENT CABINET AND BE ACCESSIBLE.

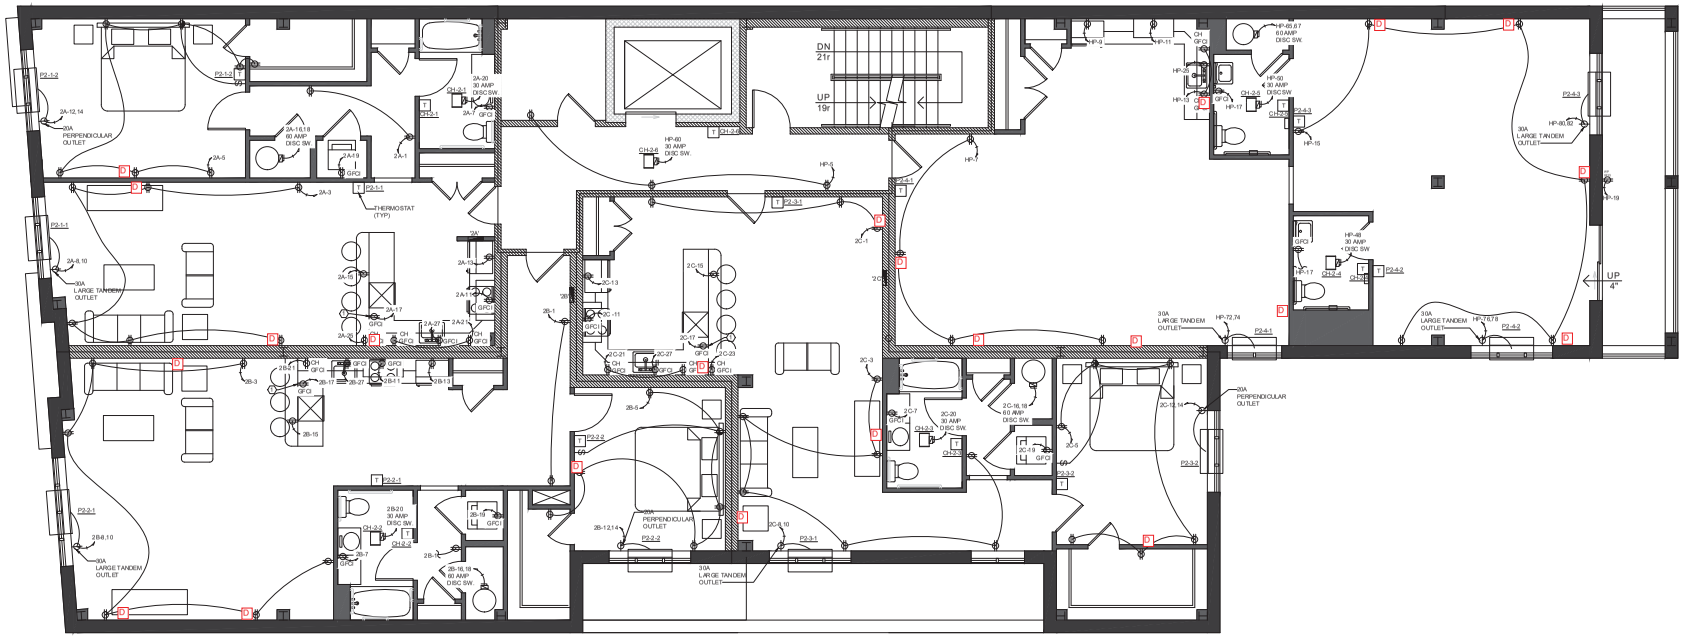

DATA OULET PLANS

1 SECOND FLOOR POWER PLAN
SCALE: 1/4" = 1'-0"

Custom Designing & Engineering, PC
151 East Main St.
Rockaway, NJ 07866
Tel: 973-784-4259
www.customlandc.com

KENNETH A. KUTLER, P.E. CEM, CP
NJ LICENSE NUMBER: 24GE05031600
EXPIRES 4-30-20
COA NUMBER 24GA28178100
EXPIRES 6-23-20

ENGINEER'S SIGNATURE

DATE: ISSUE/REVISION:
02-03-20 ISSUED TO CLIENT

PROJECT NAME:

BELMONT PROPERTIES THE PRIME @ LYNDHURST

LOCATION

205-211 STUYVESANT AVE. TOWNSHIP OF LYNDHURST BERGEN COUNTY, NJ

PROJECT INFORMATION:

PROJECT #: 19108

PROJECT DATE: 02-03-20

DRAWN BY: N.N.

CHECKED BY: K.F.

DRAWING TITLE

SECOND LEVEL FLOOR POWER PLAN

DRAWING NUMBER

E-2.2 D

NOTES:

1. POWER BATHROOM EXHAUST FAN VIA UNSWITCHED LEG OF LIGHTING CIRCUIT. PROVIDES SWITCH UNDER SAME WALL PLATE AS LOCAL LIGHT SWITCH.

2. ALL ELECTRICAL WORK SHALL BE DONE IN ACCORDANCE WITH THE NATIONAL ELECTRICAL CODE, LOCAL CODE OR ANY OTHER AUTHORITY HAVING JURISDICTION THEREOF.

KEY NOTES:

1. RECEPTACLE FOR DISHWASHER TO BE IN ADJACENT CABINET AND BE ACCESSIBLE.

ELECTRICAL LEGEND

SYMBOL	DESCRIPTION
	HOME RUN.
	DUPLEX RECEPTACLE @ 18" A.F.F. U.N.O. MOUNTED AT CODE HEIGHT.
GFCI	GROUND FAULT PROTECTED DUPLEX RECEPTACLE.
	QUAD RECEPTACLE @ 18" A.F.F. U.N.O. MOUNTED AT CODE HEIGHT.
GFCI	GROUND FAULT PROTECTED QUAD RECEPTACLE.
	DIDICATED SIMPLEX RECEPTACLE.
	HALF SWITCHED DUPLEX RECEPTACLE.
	TELEPHONE RECEPTACLE.
	DATA RECEPTACLE.
	TELEPHONE / DATA COMBINATION RECEPTACLE.
	LIGHT SWITCH.
3W	THREE WAY LIGHT SWITCH. (4W - FOUR WAY SWITCH).
	WALL MOUNTED OCCUPANCY SENSOR.
	CEILING MOUNTED OCCUPANCY SENSOR.
	DIMMER SWITCH.
	JUNCTION BOX.
	DISCONNECT SWITCH.
	ELECTRICAL PANEL.
NOTES	(E) - EXISTING TO REMAIN. (X) - EXISTING TO BE RELOCATED. (N) - NEW FIXTURE. WP - WEATHERPROOF.

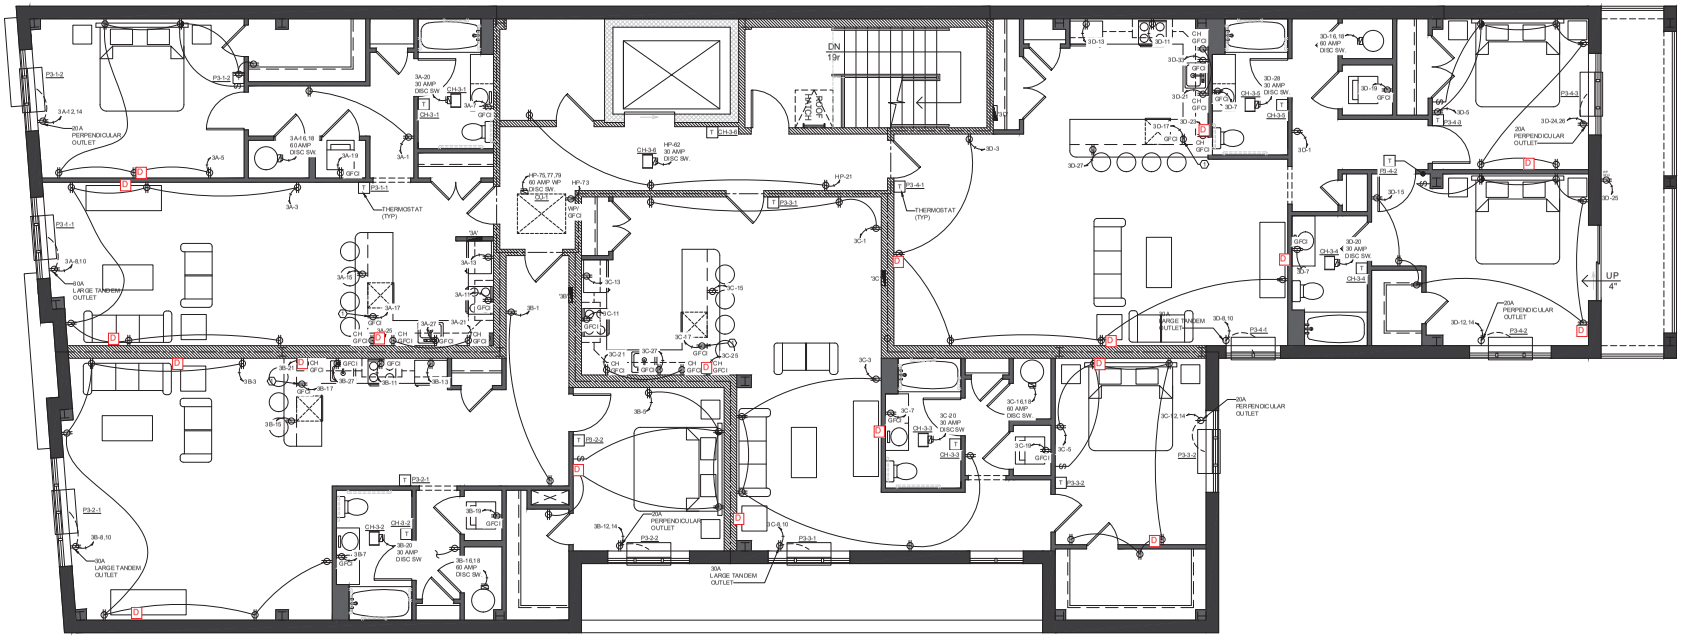

DATA OULET PLANS

1. THIRD FLOOR POWER PLAN
SCALE: 1/4" = 1'-0"

Custom Designing & Engineering, PC
151 East Main St.
Rockaway, NJ 07866
Tel: 973-784-4295
www.customlands.com

KENNETH A. FUTTERER, PE, CFEDS, AP
NJ LICENSE NUMBER: 24GE04010400
EXPIRES 4-30-20
COA NUMBER 24GA28178100
EXPIRES 6-21-20

ENGINEER'S SIGNATURE

DATE: ISSUE/REVISION:
02-03-20 ISSUED TO CLIENT

PROJECT NAME:

BELMONT PROPERTIES
THE PRIME @
LYNDHURST

LOCATION

205-211
STUYVESANT AVE.
TOWNSHIP OF
LYNDHURST
BERGEN COUNTY, NJ

PROJECT INFORMATION:

PROJECT #: 19108

PROJECT DATE: 02-03-20

DRAWN BY: N.N.

CHECKED BY: K.F.

DRAWING TITLE

THIRD FLOOR
POWER PLAN

DRAWING NUMBER

E-2.3D